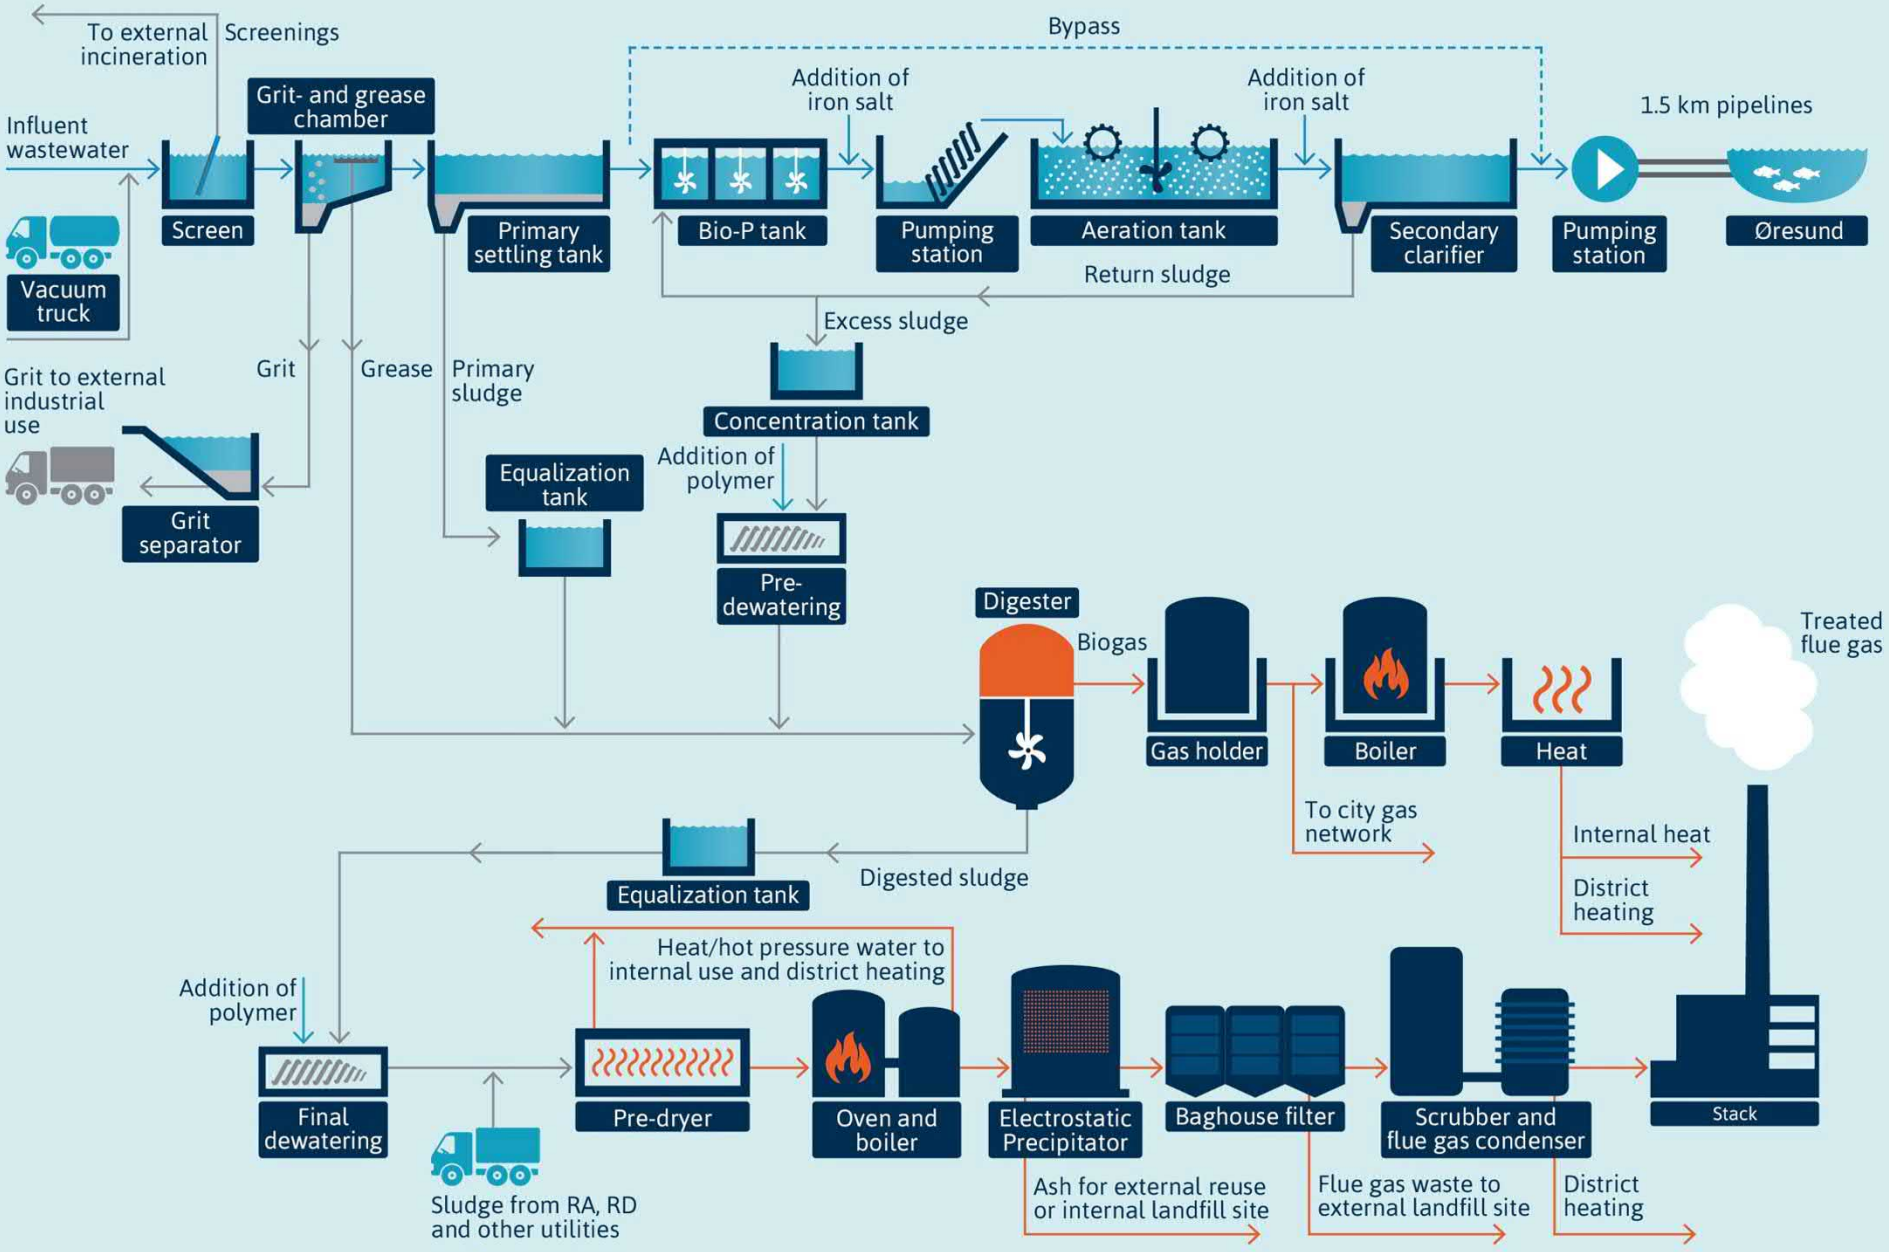FLOW DIAGRAM **WWTP LYNETTEN**